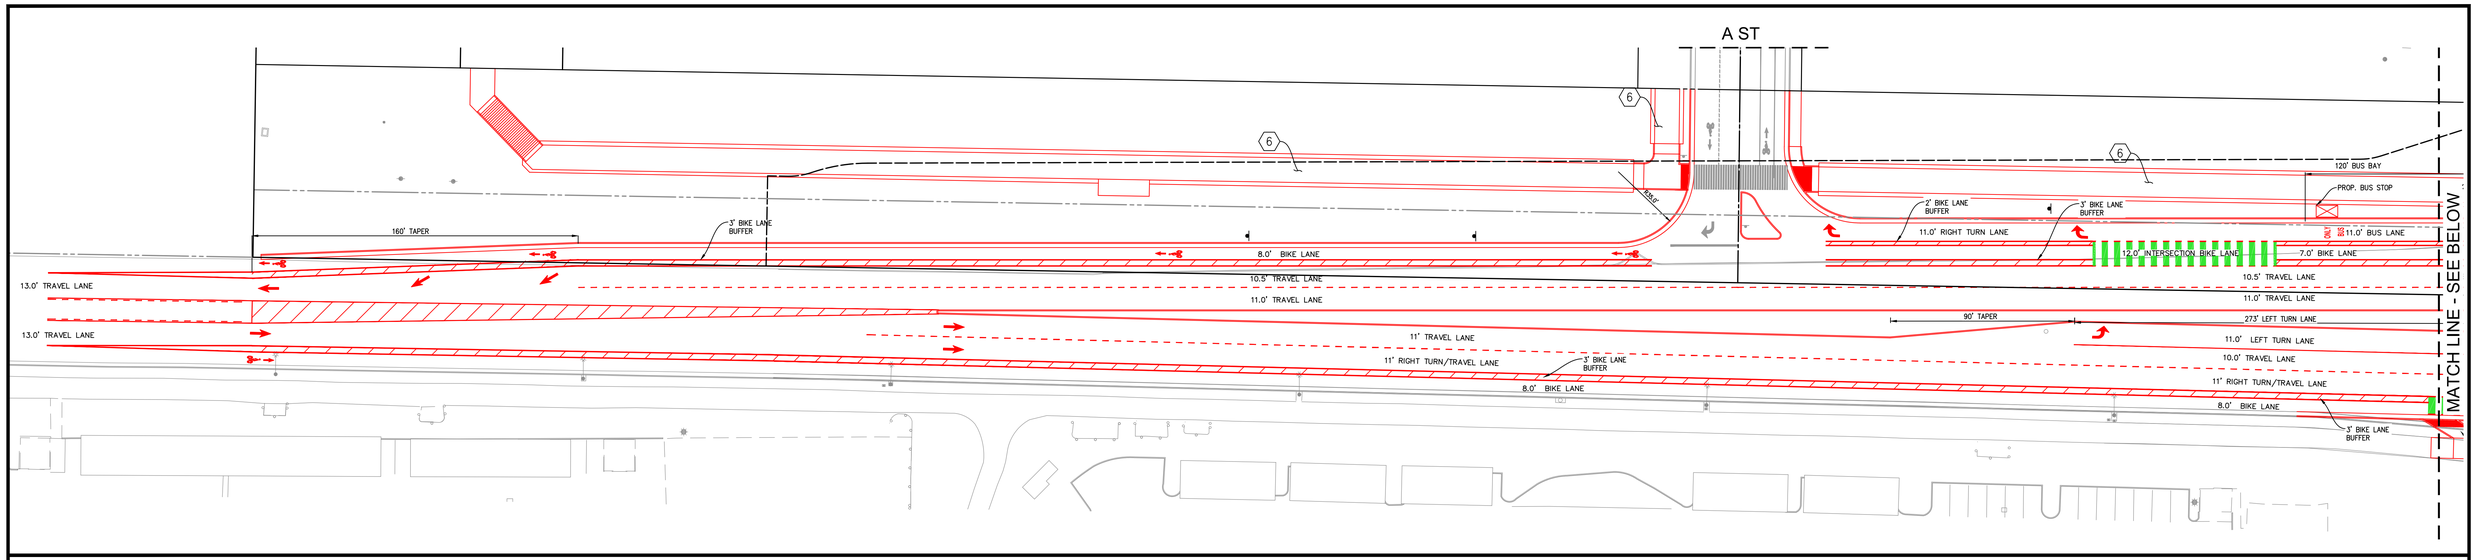

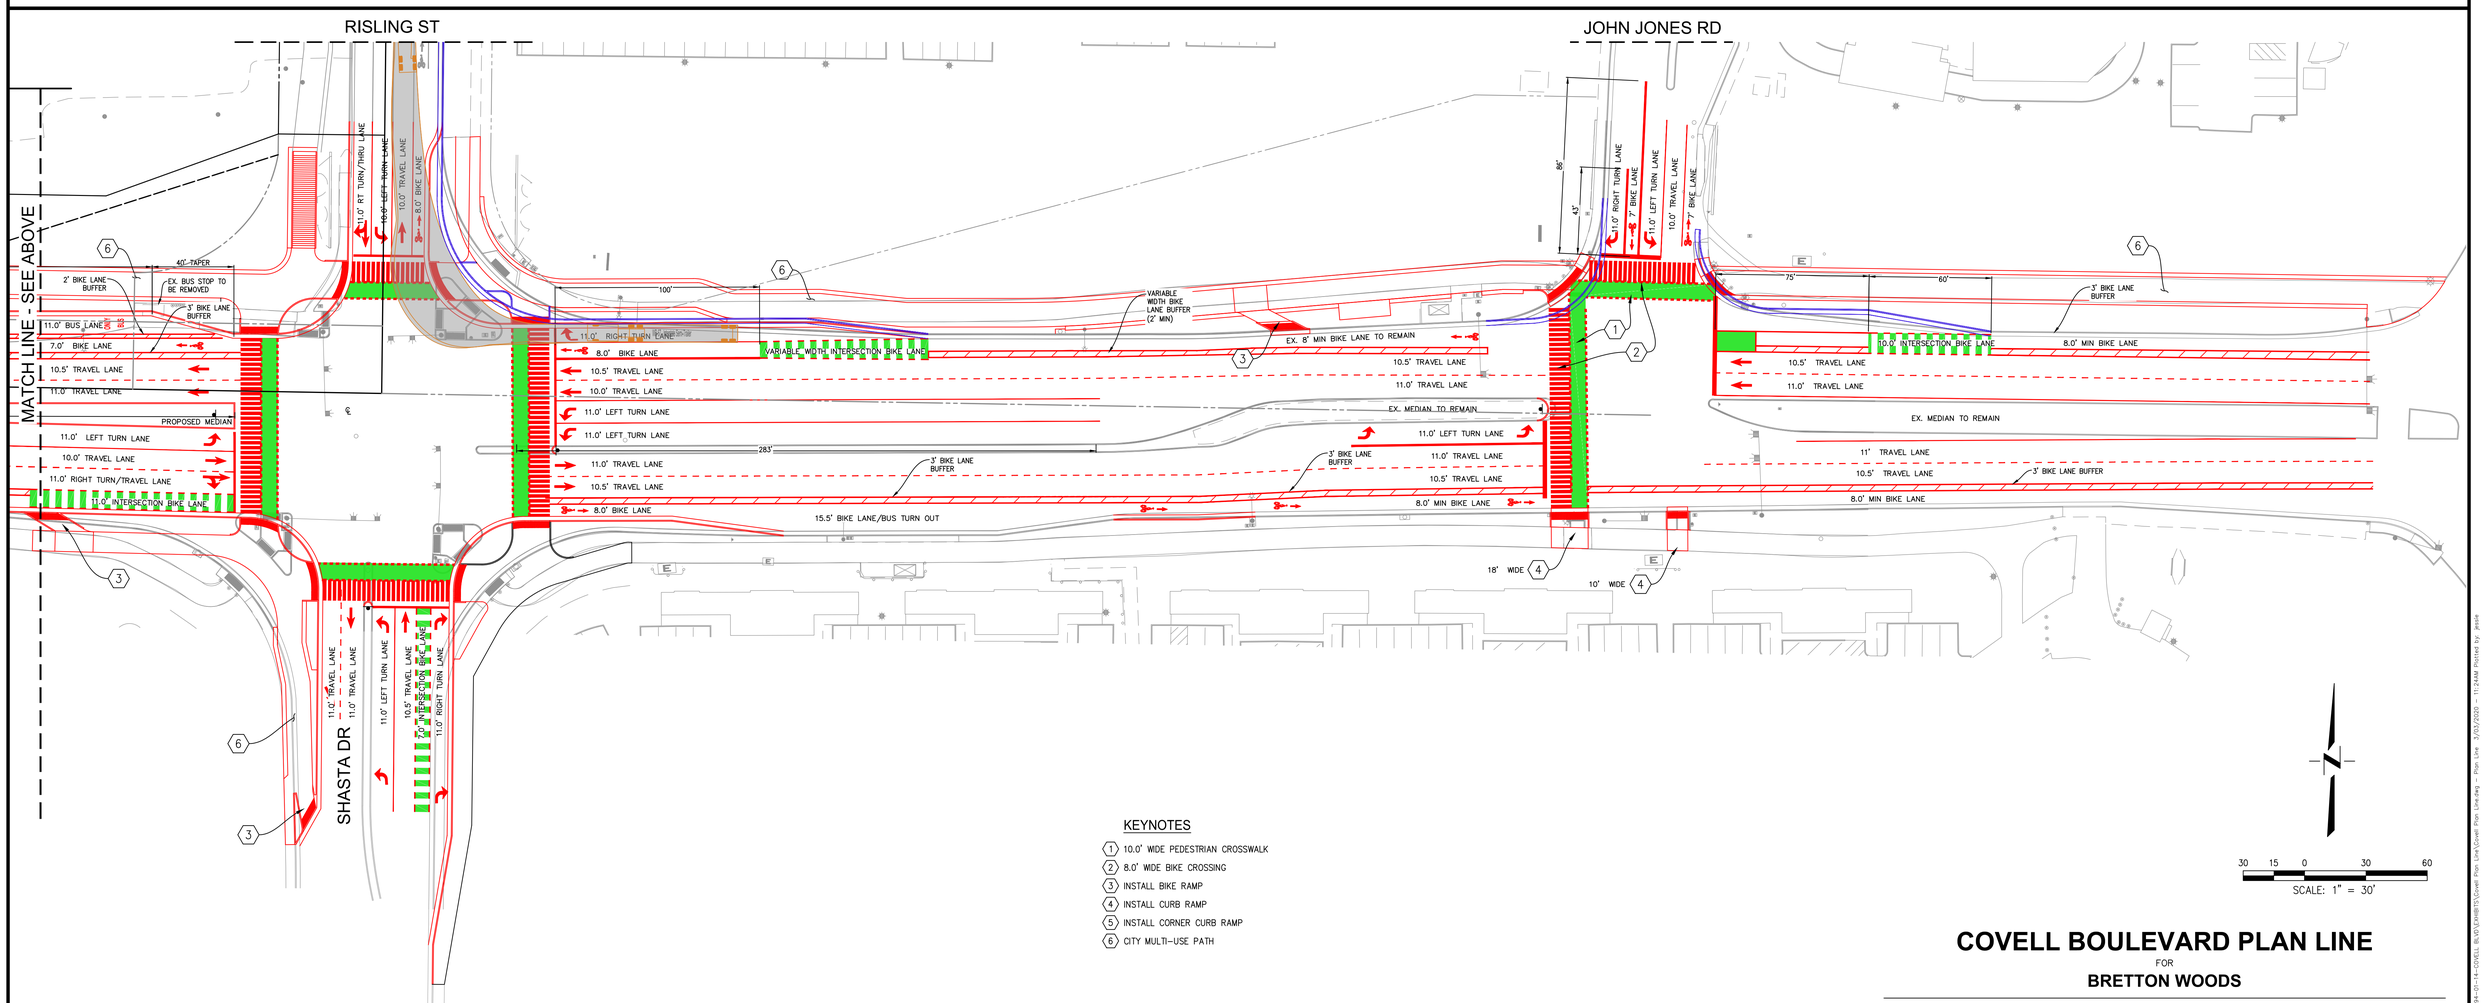

KEYNOTES

1. 10.0' WIDE PEDESTRIAN CROSSWALK
2. 8.0' WIDE BIKE CROSSING
3. INSTALL BIKE RAMP
4. INSTALL CURB RAMP
5. INSTALL CORNER CURB RAMP
6. CITY MULTI-USE PATH

30 15 0 30 60

SCALE: 1" = 30'

COVELL BOULEVARD PLAN LINE

FOR

BRETTON WOODS

DAVIS, CALIFORNIA

PREPARED FOR:

CLIENT
ADDRESS
CITY, STATE, ZIP

PREPARED BY: JH, LE

CUNNINGHAM ENGINEERING

CECWEST.COM

Project Planning ■ Civil Engineering ■ Landscape Architecture

■ Sacramento Office
2120 20th Street, Suite Three
Sacramento, CA 95818
(916) 455-2026

■ Davis Office
2940 Spafford Street, Suite 200
Davis, CA 95618
(530) 756-2026

CEC CONTACT:
BRIAN FOSTER

FEBRUARY 24, 2020
1594.01.14.01