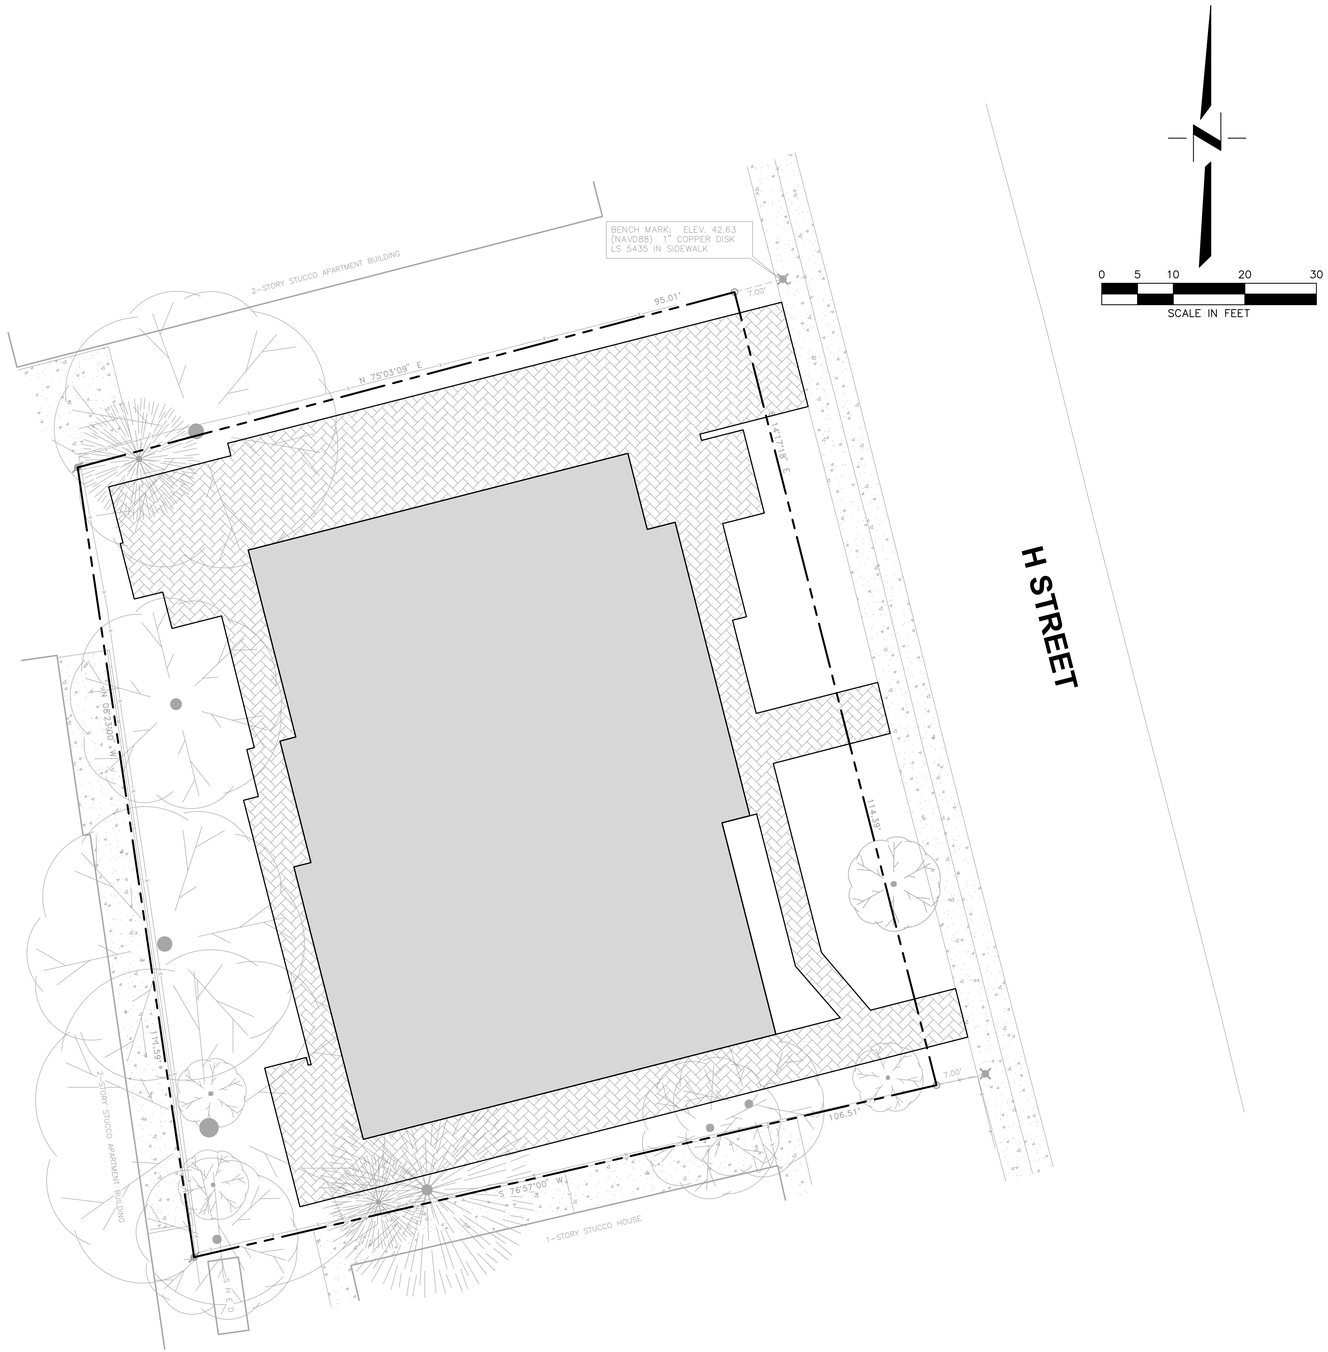


## AREA SUMMARY:

BUILDING FOOTPRINT (INCLUDING UPPER LEVEL OVERHANGS) – 4,936 S.F.

POROUS PAVING (PERVIOUS CONCRETE OR PAVERS) – 3,425 S.F.

LANDSCAPE AREAS – 2,995 S.F.

TOTAL SITE AREA – 11,356 S.F.

## STORMWATER QUALITY NOTES:

1. SECTION E.12.b.(i) OF THE STATE WATER RESOURCES CONTROL BOARD GENERAL PERMIT STATES THAT PROJECTS THAT CREATE AND/OR REPLACE BETWEEN 2,500 AND 5,000 SQUARE FEET OF IMPERVIOUS SURFACES NEED ONLY IMPLEMENT SITE DESIGN MEASURES (SOURCE CONTROL, RUNOFF REDUCTION, STORM WATER TREATMENT AND HYDROMODIFICATION MANAGEMENT NOT REQUIRED.
2. THIS PROJECT PROPOSES THE FOLLOWING SITE DESIGN MEASURES: TREE PLANTING AND PRESERVATION, AND POROUS PAVEMENT.

DESIGNED BY RT
DRAWN BY RT
CHECKED BY CWC
SCALE 1" = 10'

| BY | APPD. |
|---|---|
| | |

CECWEST.COM
Project Planning • Civil Engineering • Landscape Architecture
Sacramento Office
2120 20th Street, Suite 200
Sacramento, CA 95818
(916) 455-2026
Davis Office
2940 Spafford Street, Suite 200
Davis, CA 95618
(530) 758-2026
CUNNINGHAM • ENGINEERING

# PAUL'S PLACE
# 1111 H STREET
# STORMWATER QUALITY PLAN

DAVIS CALIFORNIA

SHEET C2 OF 2

DATE: 11/5/19

JOB NO: 1684.02

S:\Projects\1602\1684 1111 H Street, Davis\AutoCAD\1684-02 SD\SHEETS\1684-02-C2-SWQP.dwg - C2 11/05/2019 - 8:07AM Plotted by: robb